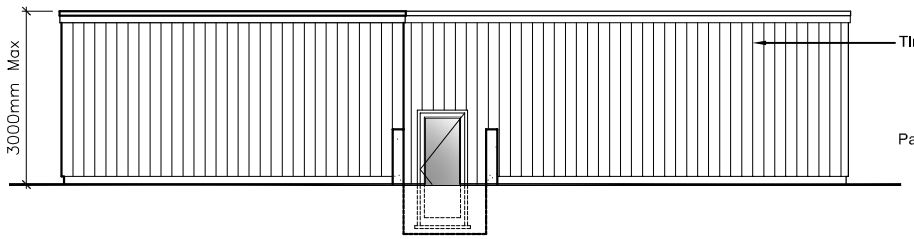

PROPOSED FRONT ELEVATION
SCALE - 1:100

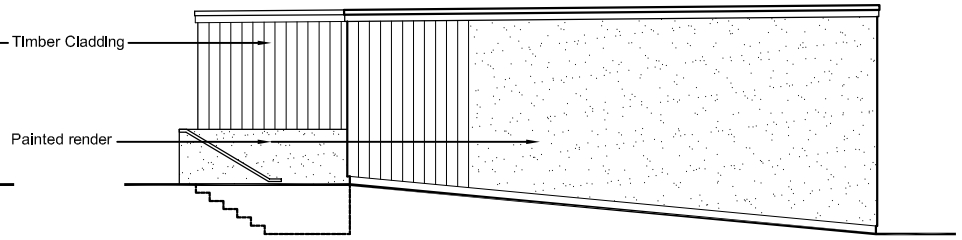

PROPOSED SIDE ELEVATION
SCALE - 1:100

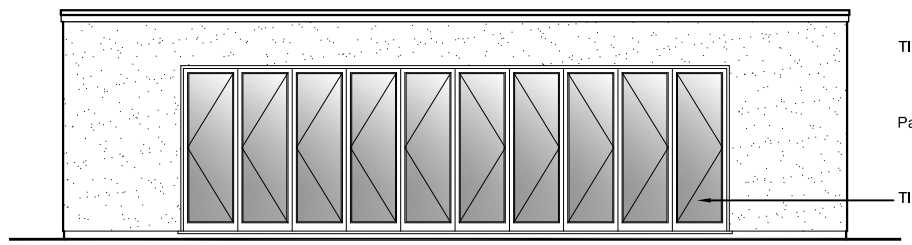

PROPOSED REAR ELEVATION
SCALE - 1:100

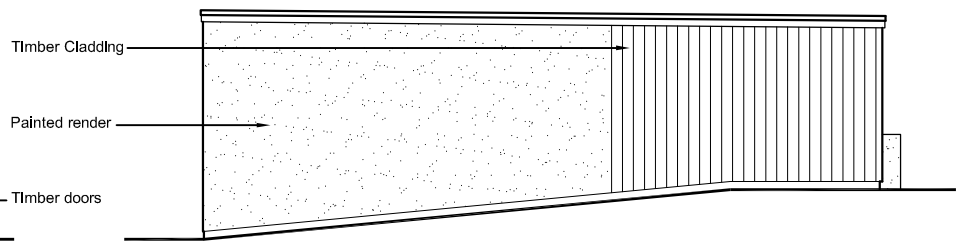

PROPOSED SIDE ELEVATION
SCALE - 1:100

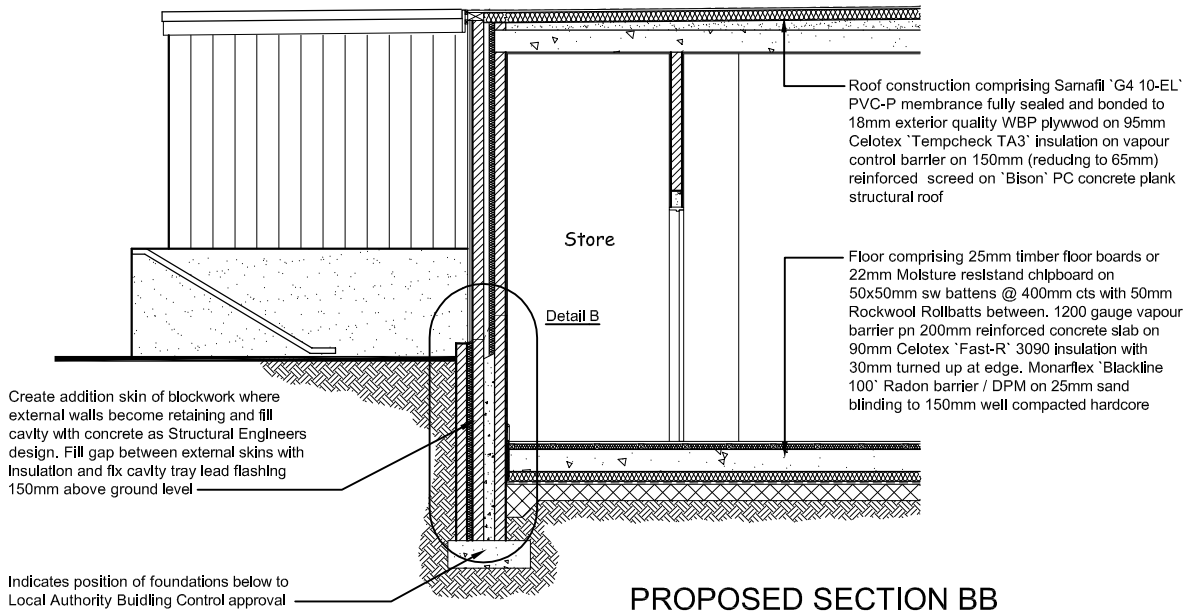

PROPOSED SECTION BB
SCALE - 1:50

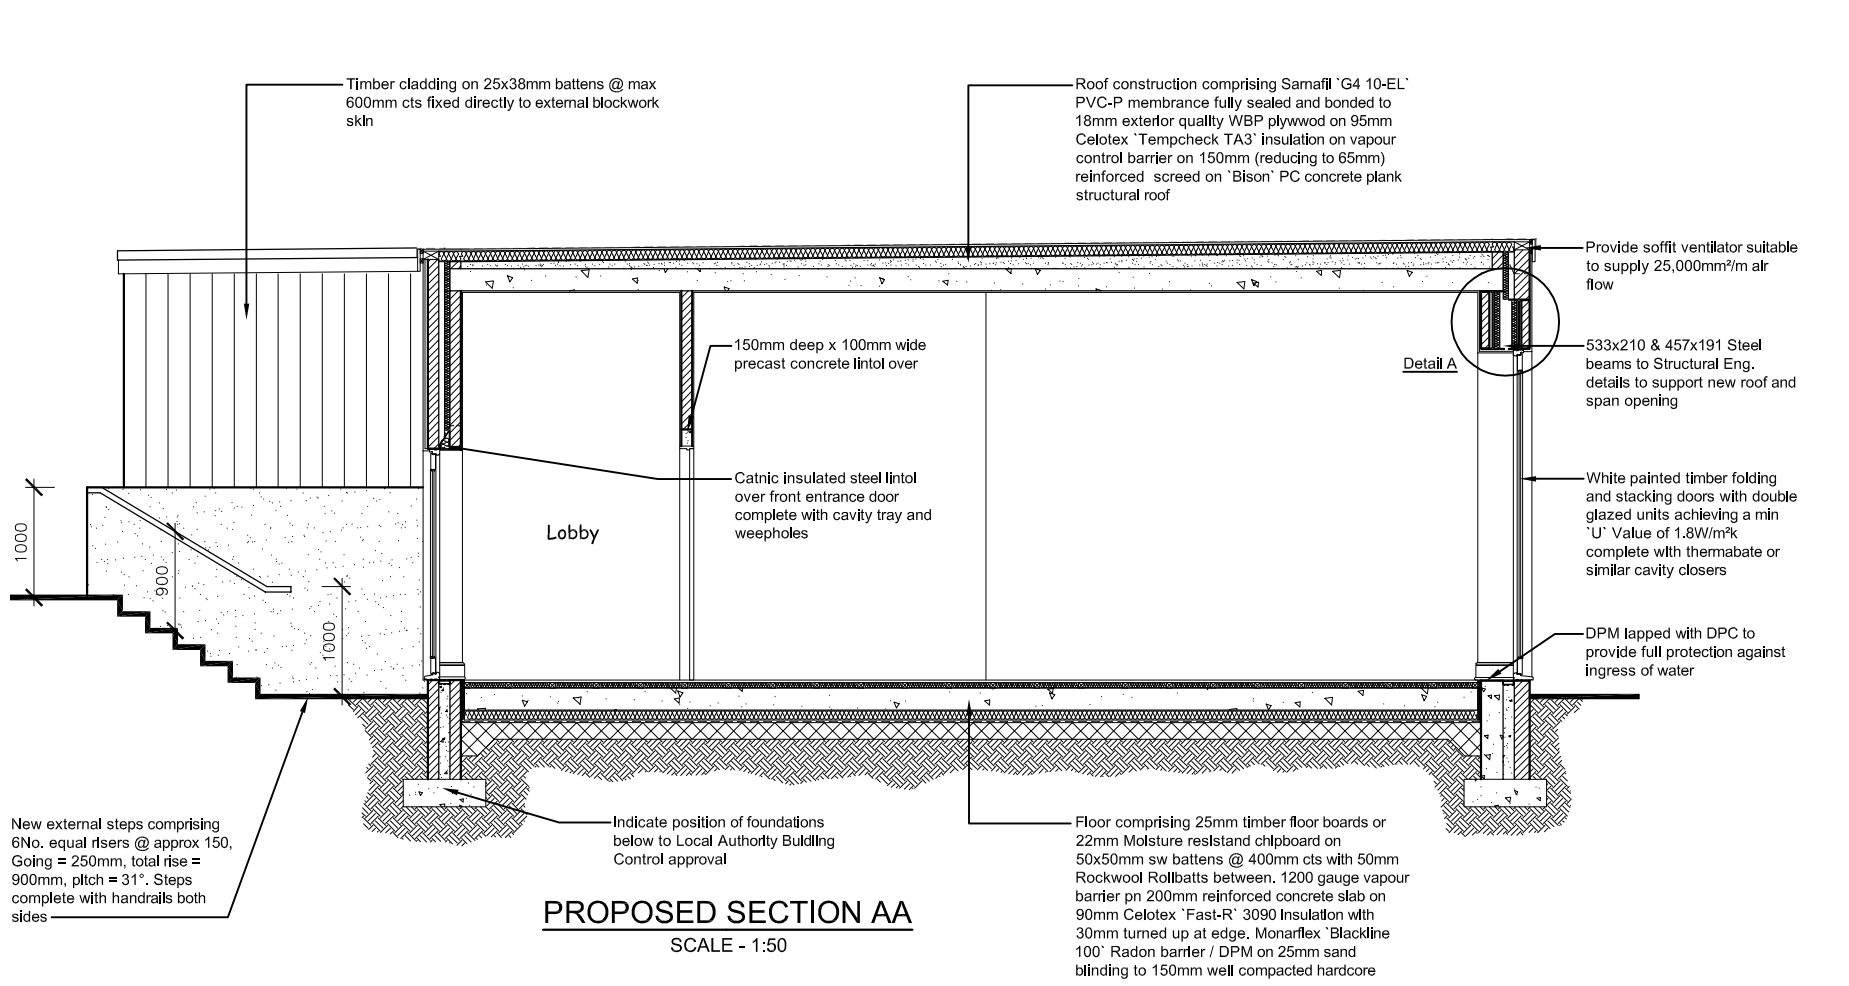

PROPOSED SECTION AA
SCALE - 1:50

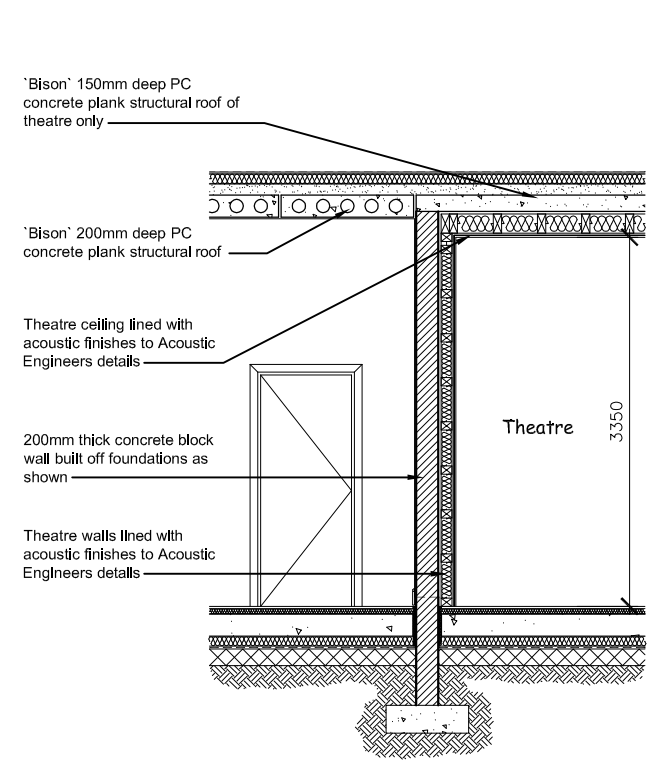

PROPOSED SECTION CC
SCALE - 1:50

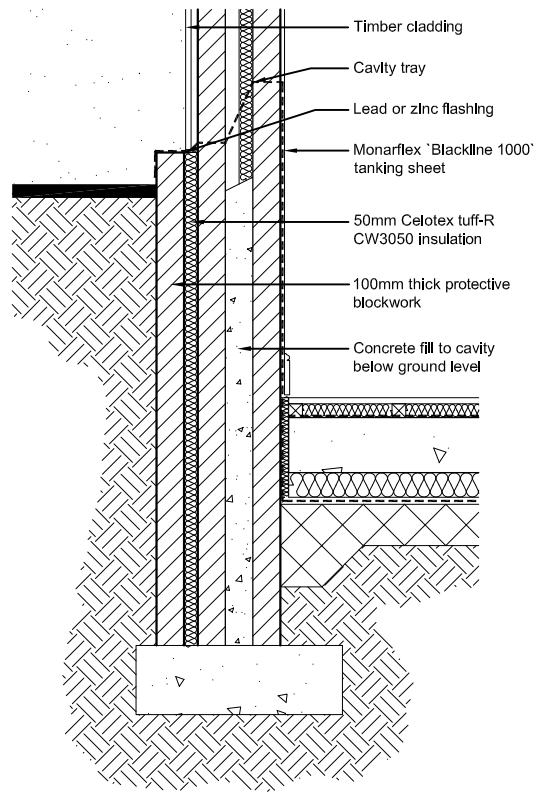

ENLARGED DETAIL B
SCALE - 1:20

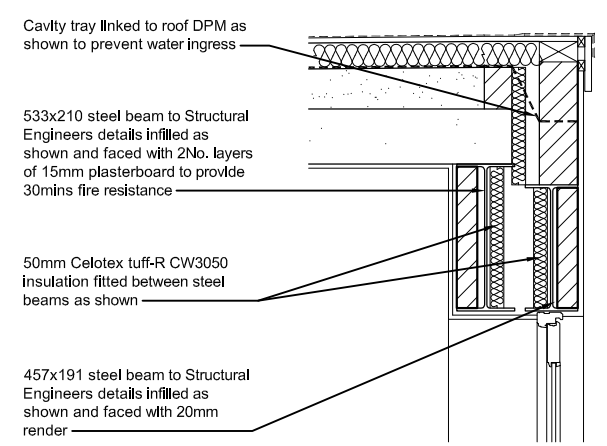

ENLARGED DETAIL A
SCALE - 1:20

THURSBY ASSOCIATES
ARCHITECTURAL SERVICES
21 Westfield Park, Redfield
Bristol BS6 6LX
tel: (0117) 973 8654

PROPOSED THEATRE BUILDING AT
CHERRY COTTAGE.
HOLDROPS HILL. HEADLEY

PROPOSED ELEVATIONS, SECTION AA, BB & CC

SCALE/1:50 & 1:100. DRAWN/NDJ. DATE/OCT 2007

2370 / 11